www.invarion.com



www.invarion.com

Walnut St

S 9th St

S 8th St

SIDEWALK CLOSED

SIDEWALK CLOSED

RIGHT LANE CLOSED AHEAD

UTILITY WORK AHEAD

© 2018 Google

Legend

- Trimline
- Work Area

Road Type	Distance Between Signs A	B	C
Urban (Low speed)	100'		
Urban (High speed)	350'		
Rural	500'		
Expressway - Freeway	1,000'	1,500'	2,640'


Speed (mph)	Merge Taper - "L" Width of Lane Offset (Number of devices in taper) 8'	10'	12'
30	120' (5)	150' (6)	180' (7)
35	165' (6)	205' (7)	245' (8)
40	215' (7)	270' (8)	320' (9)
45	360' (9)	450' (11)	540' (13)
50	400' (9)	500' (11)	600' (13)
55	440' (9)	550' (11)	660' (13)
60	480' (9)	600' (11)	720' (13)
65	520' (9)	650' (11)	780' (13)
70	560' (9)	700' (11)	840' (13)

INTREN
OutPerforming. Everyday.

Date: 7/2/2019 **Author:** Gary Maddox **Project:** 100 S 9th St Vault Repair

Comments:

Project Scope: Vault Repair
Project Duration: 6 weeks
Project Detail: All TC will remain in place until the project is complete.
01991150203-205

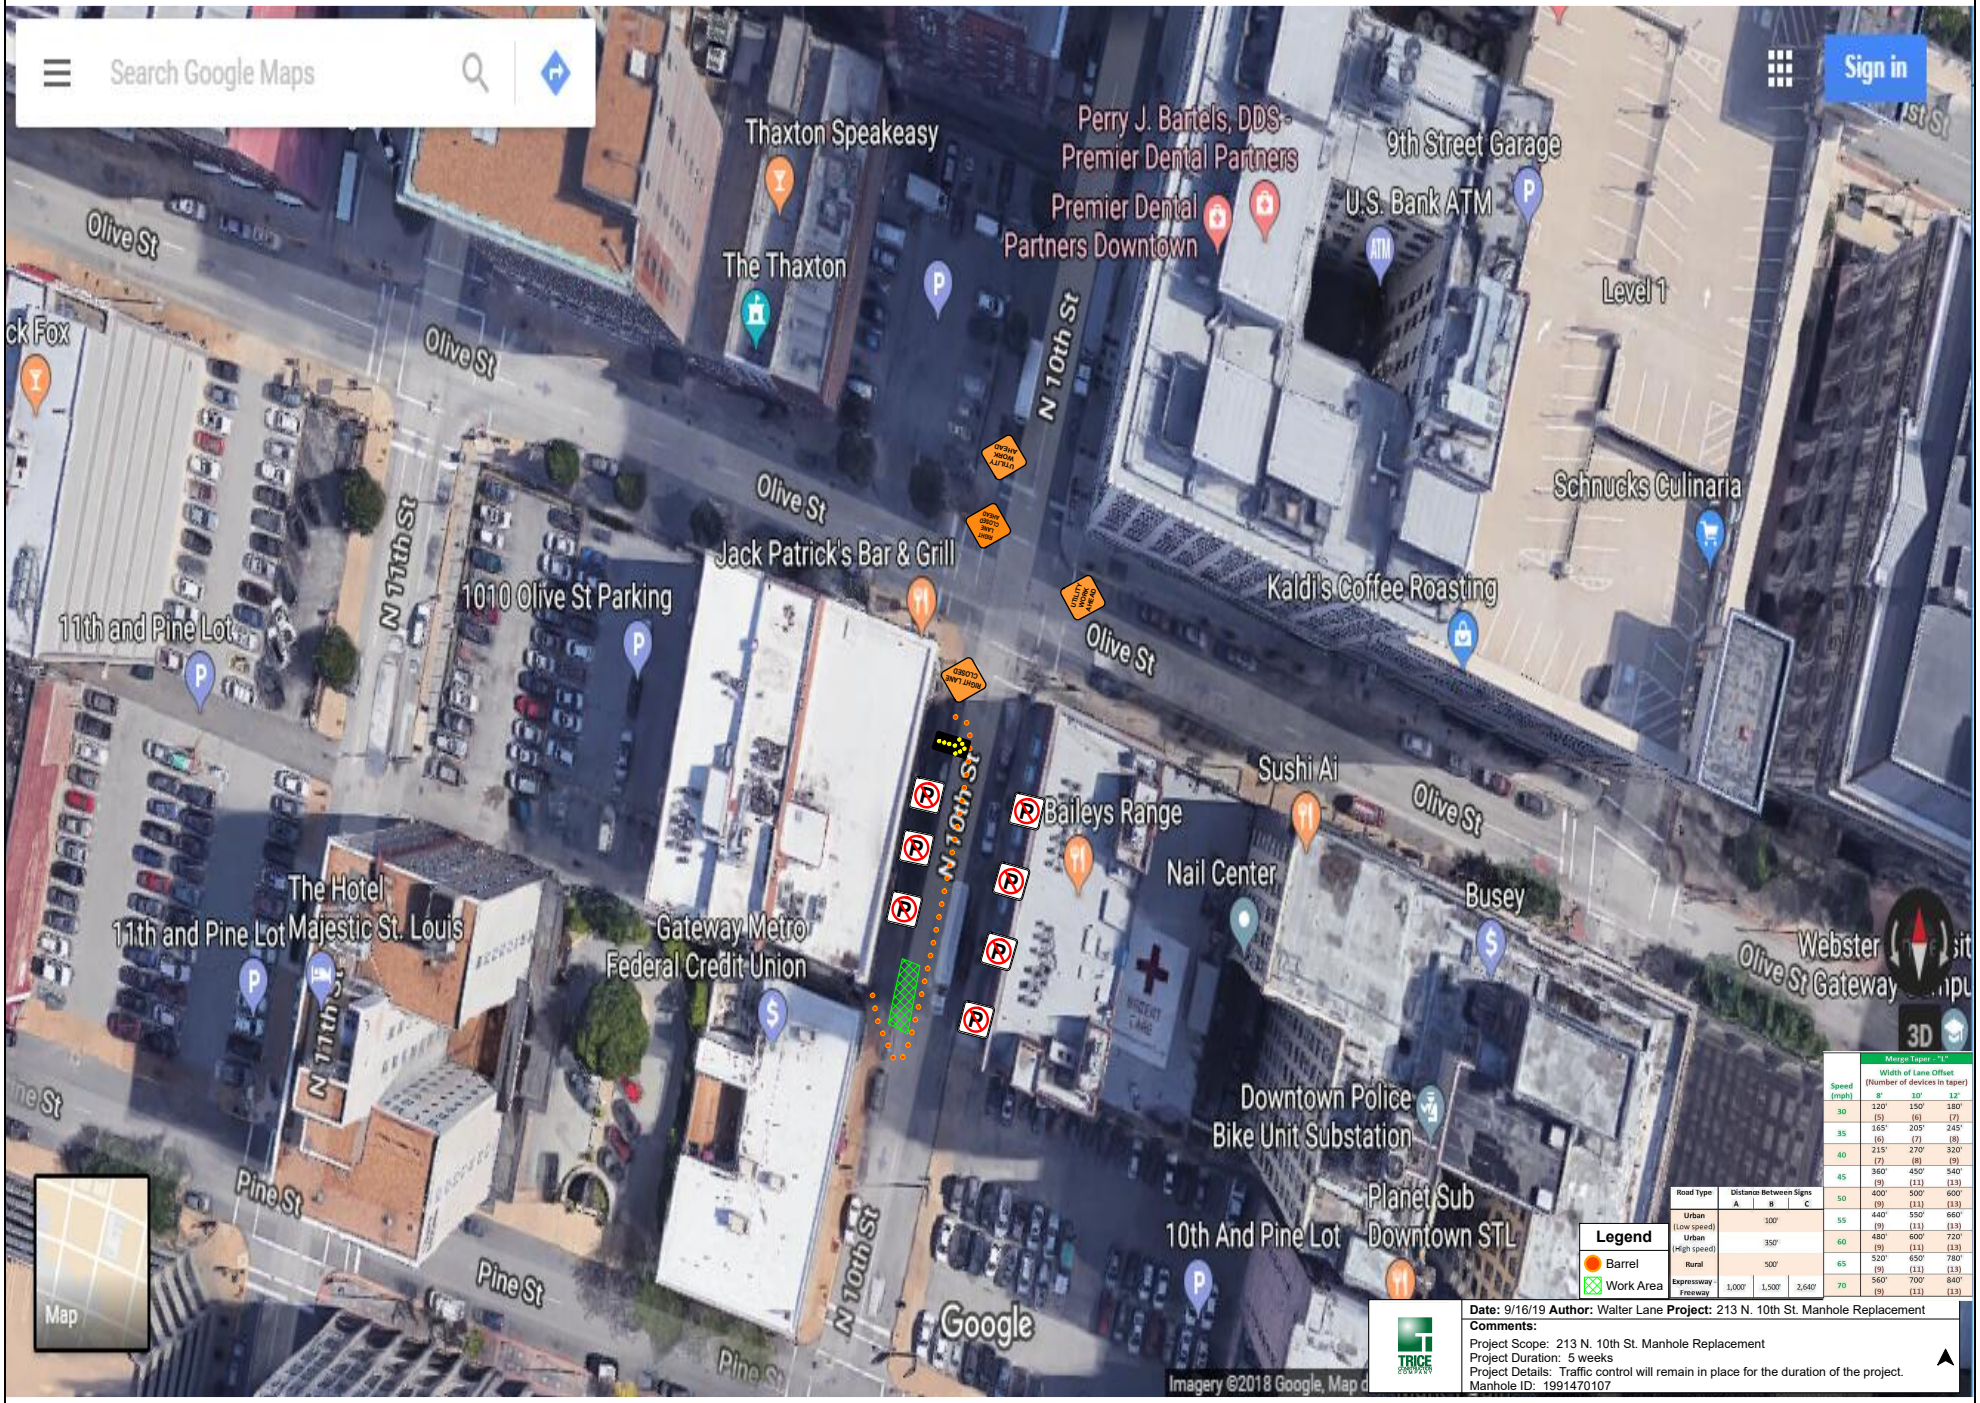


Speed (mph)	Merge Taper - "L" Width of Lane Offset (Number of devices in taper) 8'	10'	12'
30	120' (5)	150' (6)	180' (7)
35	165' (6)	205' (7)	245' (8)
40	215' (7)	270' (8)	320' (9)
45	360' (9)	450' (11)	540' (13)
50	400' (9)	500' (11)	600' (13)
55	440' (9)	550' (11)	660' (13)
60	480' (9)	600' (11)	720' (13)
65	520' (9)	650' (11)	780' (13)
70	560' (9)	700' (11)	840' (13)

Road Type	Distance Between Signs A	B	C
Urban (Low speed)	100'		
Urban (High speed)	350'		
Rural	500'		
Expressway - Freeway	1,000'	1,500'	2,640'

Legend
- Barrel
- Work Area

Date: 9/16/19 **Author:** Walter Lane **Project:** 213 N. 10th St. Manhole Replacement

Comments:
Project Scope: 213 N. 10th St. Manhole Replacement
Project Duration: 5 weeks
Project Details: Traffic control will remain in place for the duration of the project.
Manhole ID: 1991470107

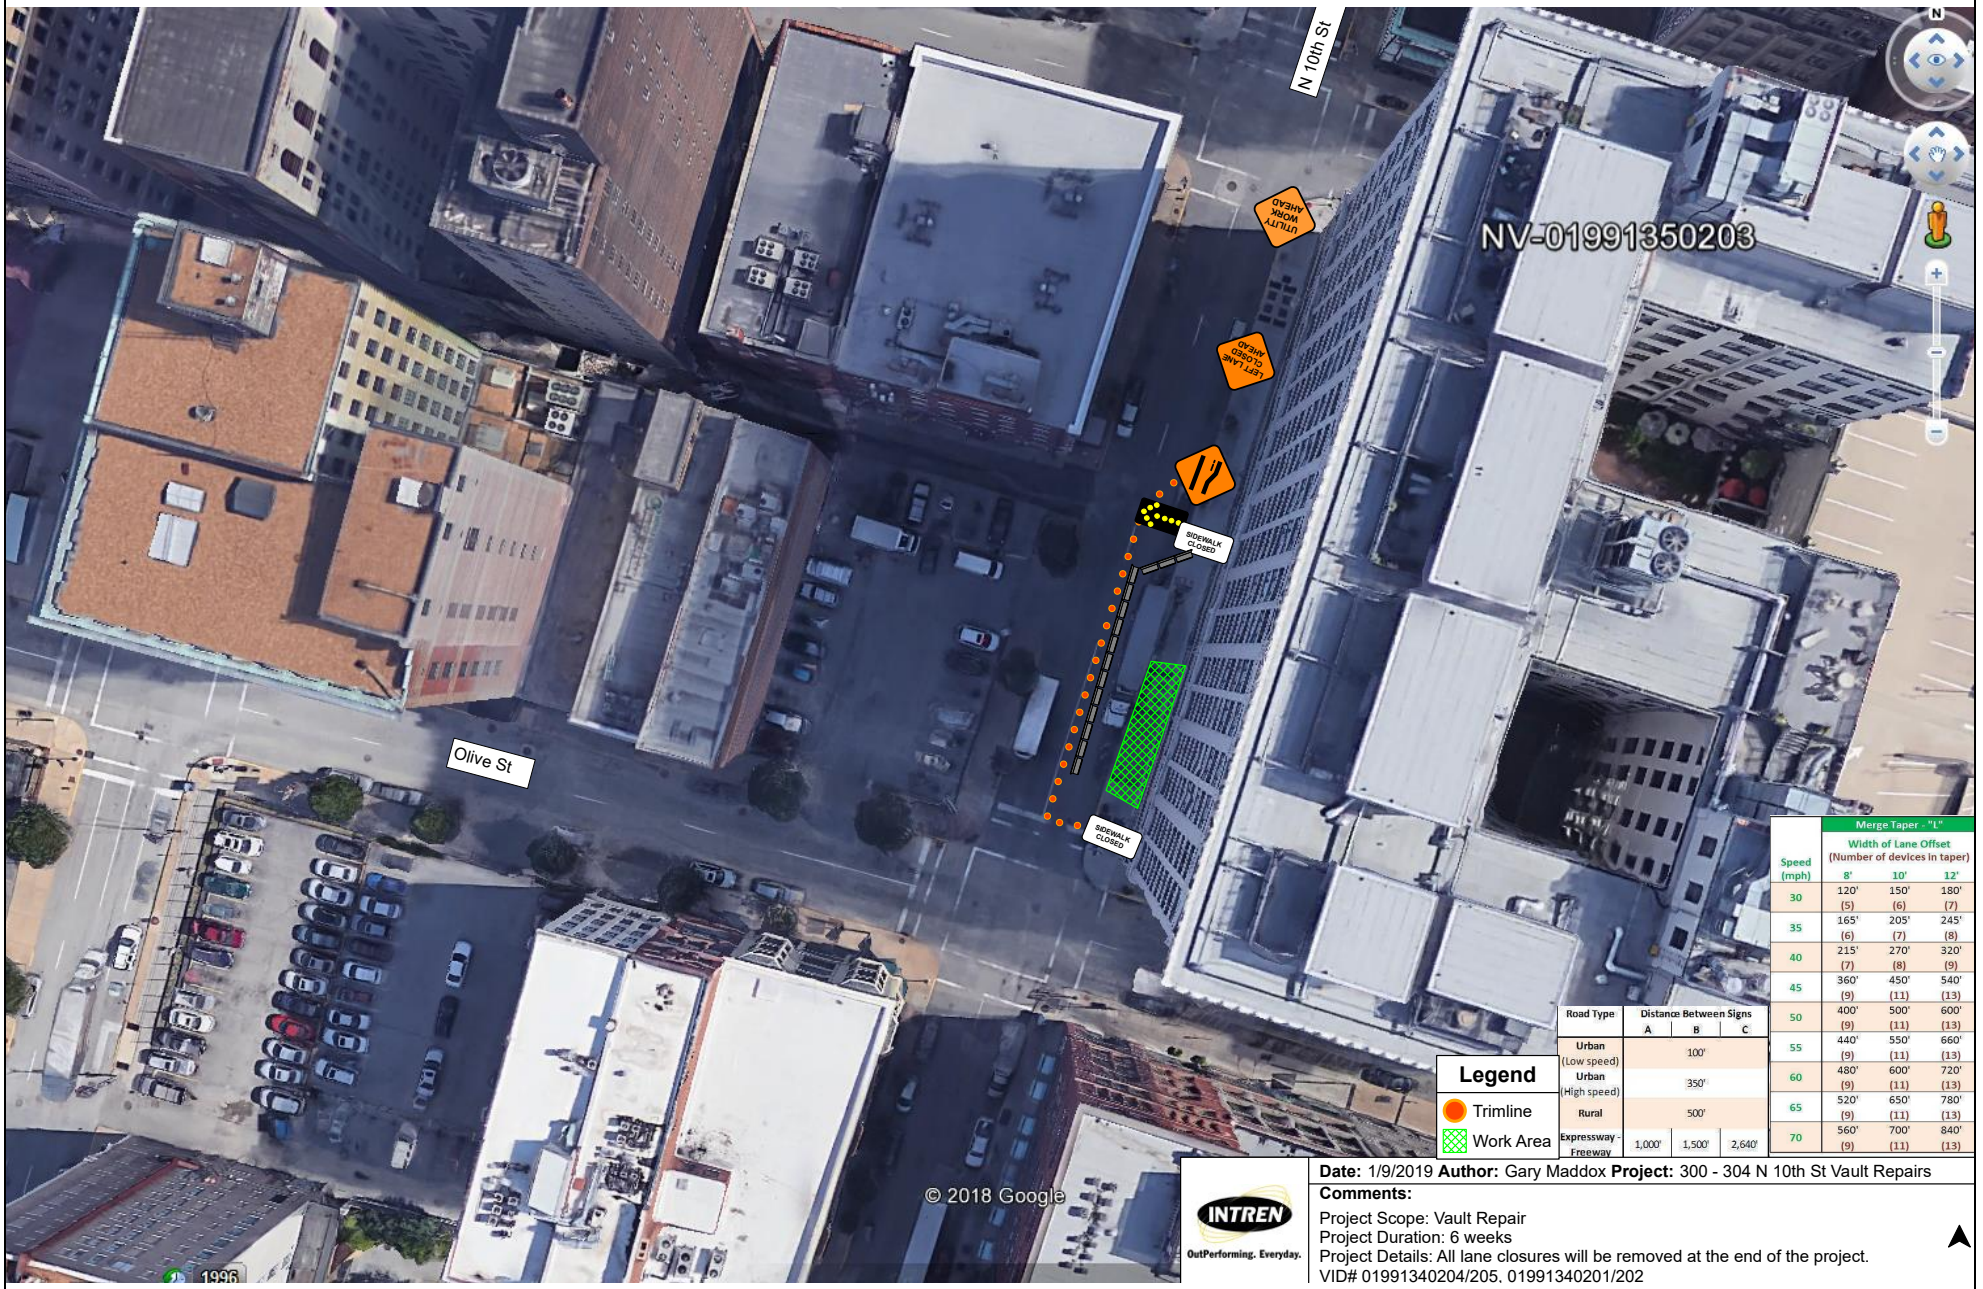

Legend

- Trimline
- Work Area

Road Type	Distance Between Signs A	B	C
Urban (Low speed)	100'		
Urban (High speed)	350'		
Rural	500'		
Expressway - Freeway	1,000'	1,500'	2,640'

Speed (mph)	Merge Taper - "L" Width of Lane Offset (Number of devices in taper) 8'	10'	12'
30	120' (5)	150' (6)	180' (7)
35	165' (6)	205' (7)	245' (8)
40	215' (7)	270' (8)	320' (9)
45	360' (9)	450' (11)	540' (13)
50	400' (9)	500' (11)	600' (13)
55	440' (9)	550' (11)	660' (13)
60	480' (9)	600' (11)	720' (13)
65	520' (9)	650' (11)	780' (13)
70	560' (9)	700' (11)	840' (13)

INTREN
OutPerforming. Everyday.

Date: 1/9/2019 **Author:** Gary Maddox **Project:** 300 - 304 N 10th St Vault Repairs

Comments:

Project Scope: Vault Repair
Project Duration: 6 weeks
Project Details: All lane closures will be removed at the end of the project.
VID# 01991340204/205, 01991340201/202



Legend

- Barrel
- Work Area

Road Type	Distance Between Signs A	B	C
Urban (Low speed)	100'		
Urban (High speed)	350'		
Rural	500'		
Expressway - Freeway	1,000'	1,500'	2,640'

Speed (mph)	Merge Taper - "L" Width of Lane Offset (Number of devices in taper) 8'	10'	12'
30	120' (5)	150' (6)	180' (7)
35	165' (6)	205' (7)	245' (8)
40	215' (7)	270' (8)	320' (9)
45	360' (9)	450' (11)	540' (13)
50	400' (9)	500' (11)	600' (13)
55	440' (9)	550' (11)	660' (13)
60	480' (9)	600' (11)	720' (13)
65	520' (9)	650' (11)	780' (13)
70	560' (9)	700' (11)	840' (13)

TRICE CONSTRUCTION COMPANY

Date: 10/10/2019 **Author:** Walter Lane **Project:** 409 N. 15th St. Handhole Replacement

Comments:

Project Scope: 409 N. 15th Handhole Replacement
Project Duration: 10 working days
Project Details: Traffic control will remain in place for the duration of project.
Manhole ID: 1992210102



Legend
Trimline
Work Area

Road Type	Distance Between Signs A	B	C
Urban (Low speed)	100'		
Urban (High speed)	350'		
Rural	500'		
Expressway - Freeway	1,000'	1,500'	2,640'


	Merge Taper - "L"		
	Width of Lane Offset (Number of devices in taper)		
Speed (mph)	8'	10'	12'
30	120' (5)	150' (6)	180' (7)
35	165' (6)	205' (7)	245' (8)
40	215' (7)	270' (8)	320' (9)
45	360' (9)	450' (11)	540' (13)
50	400' (9)	500' (11)	600' (13)
55	440' (9)	550' (11)	660' (13)
60	480' (9)	600' (11)	720' (13)
65	520' (9)	650' (11)	780' (13)
70	560' (9)	700' (11)	840' (13)

INTREN
OutPerforming. Everyday.

Date: 8/22/2019 **Author:** Gary Maddox **Project:** 427 Olive Manhole Replacement

Comments:

Project Scope: Manhole Replacement
Project Duration: 5 weeks
Project Detail: All traffic control will remain inplace until the project is complete.
MHID# 01990640101

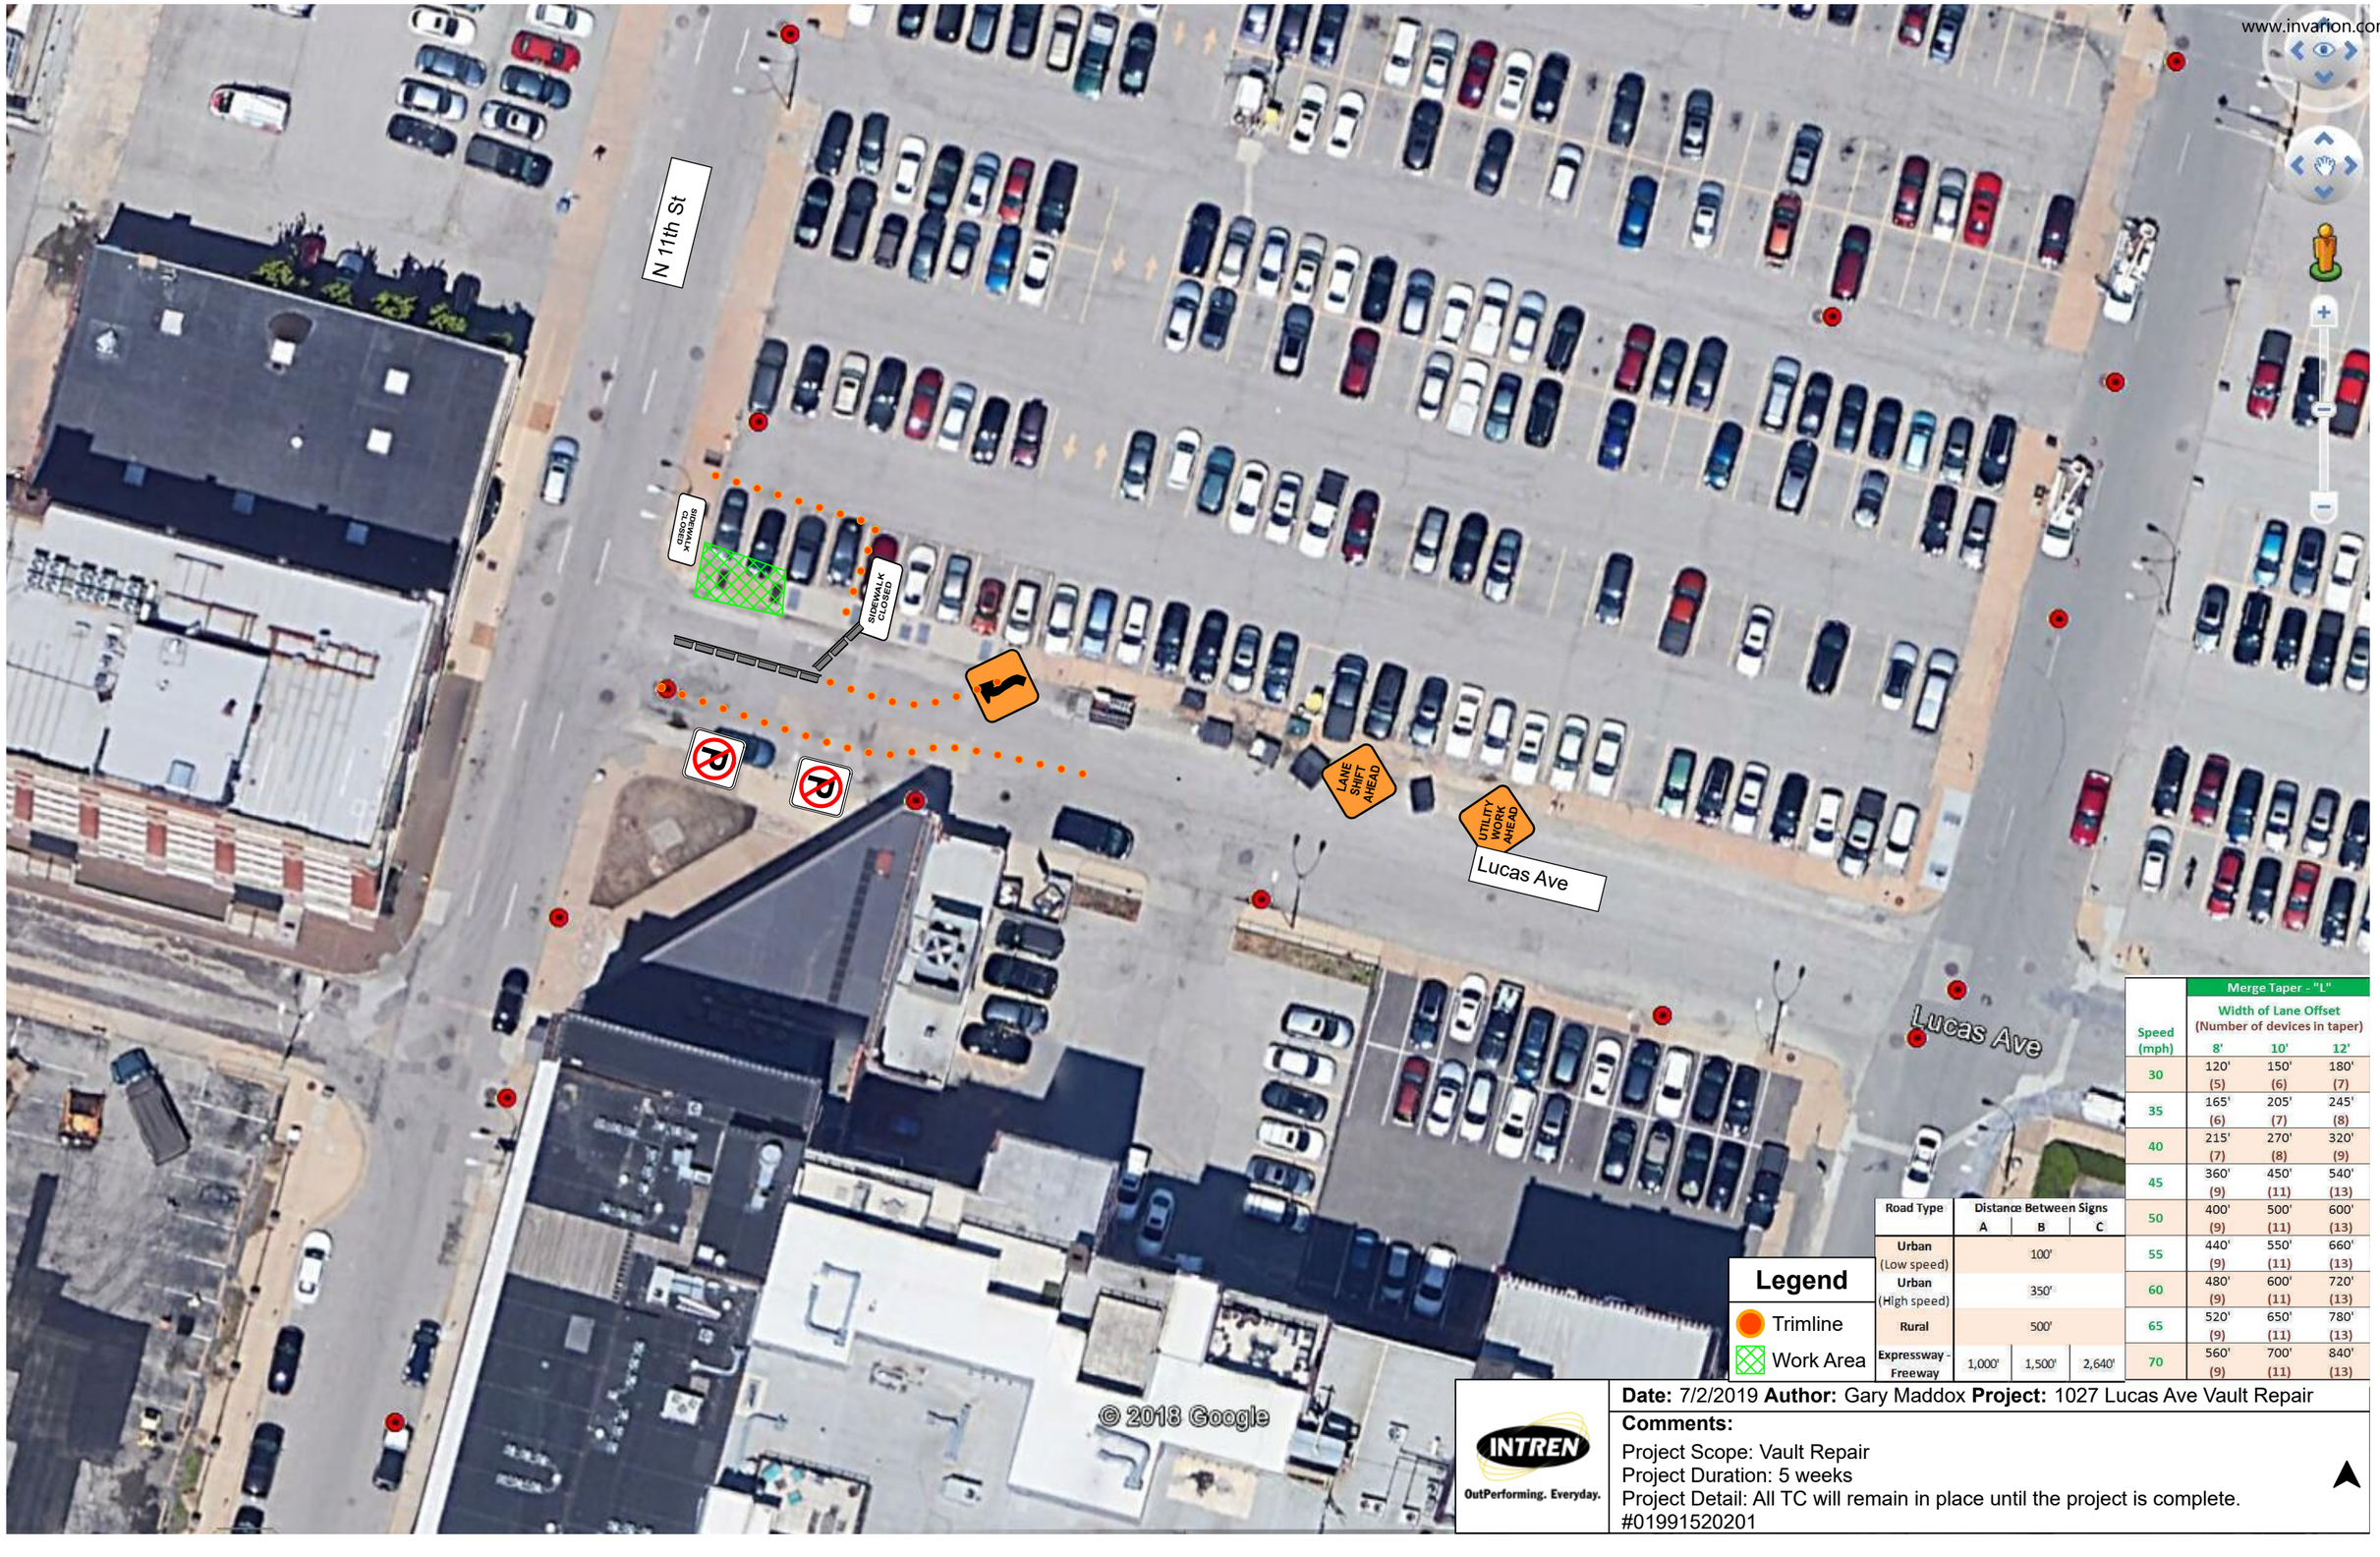

Legend

- Trimline
- Work Area

Road Type	Distance Between Signs A	B	C
Urban (Low speed)	100'		
Urban (High speed)	350'		
Rural	500'		
Expressway - Freeway	1,000'	1,500'	2,640'

Speed (mph)	Merge Taper - "L" Width of Lane Offset (Number of devices in taper) 8'	10'	12'
30	120' (5)	150' (6)	180' (7)
35	165' (6)	205' (7)	245' (8)
40	215' (7)	270' (8)	320' (9)
45	360' (9)	450' (11)	540' (13)
50	400' (9)	500' (11)	600' (13)
55	440' (9)	550' (11)	660' (13)
60	480' (9)	600' (11)	720' (13)
65	520' (9)	650' (11)	780' (13)
70	560' (9)	700' (11)	840' (13)

INTREN
OutPerforming. Everyday.

Date: 7/2/2019 **Author:** Gary Maddox **Project:** 1027 Lucas Ave Vault Repair

Comments:


Project Scope: Vault Repair
Project Duration: 5 weeks
Project Detail: All TC will remain in place until the project is complete.
#01991520201


DETOUR
Market St
DETOUR
DETOUR
DETOUR
S 15th St
Walnut St
S 16th St
S 18th St
ROAD CLOSED
ROAD CLOSED
DETOUR
DETOUR AHEAD
ROAD CLOSED TO THRU TRAFFIC
DETOUR
DETOUR AHEAD
Post office trucks to use east entrance as entrance and west entrance as an Exit only.

www.invarion.com



www.invarion.com

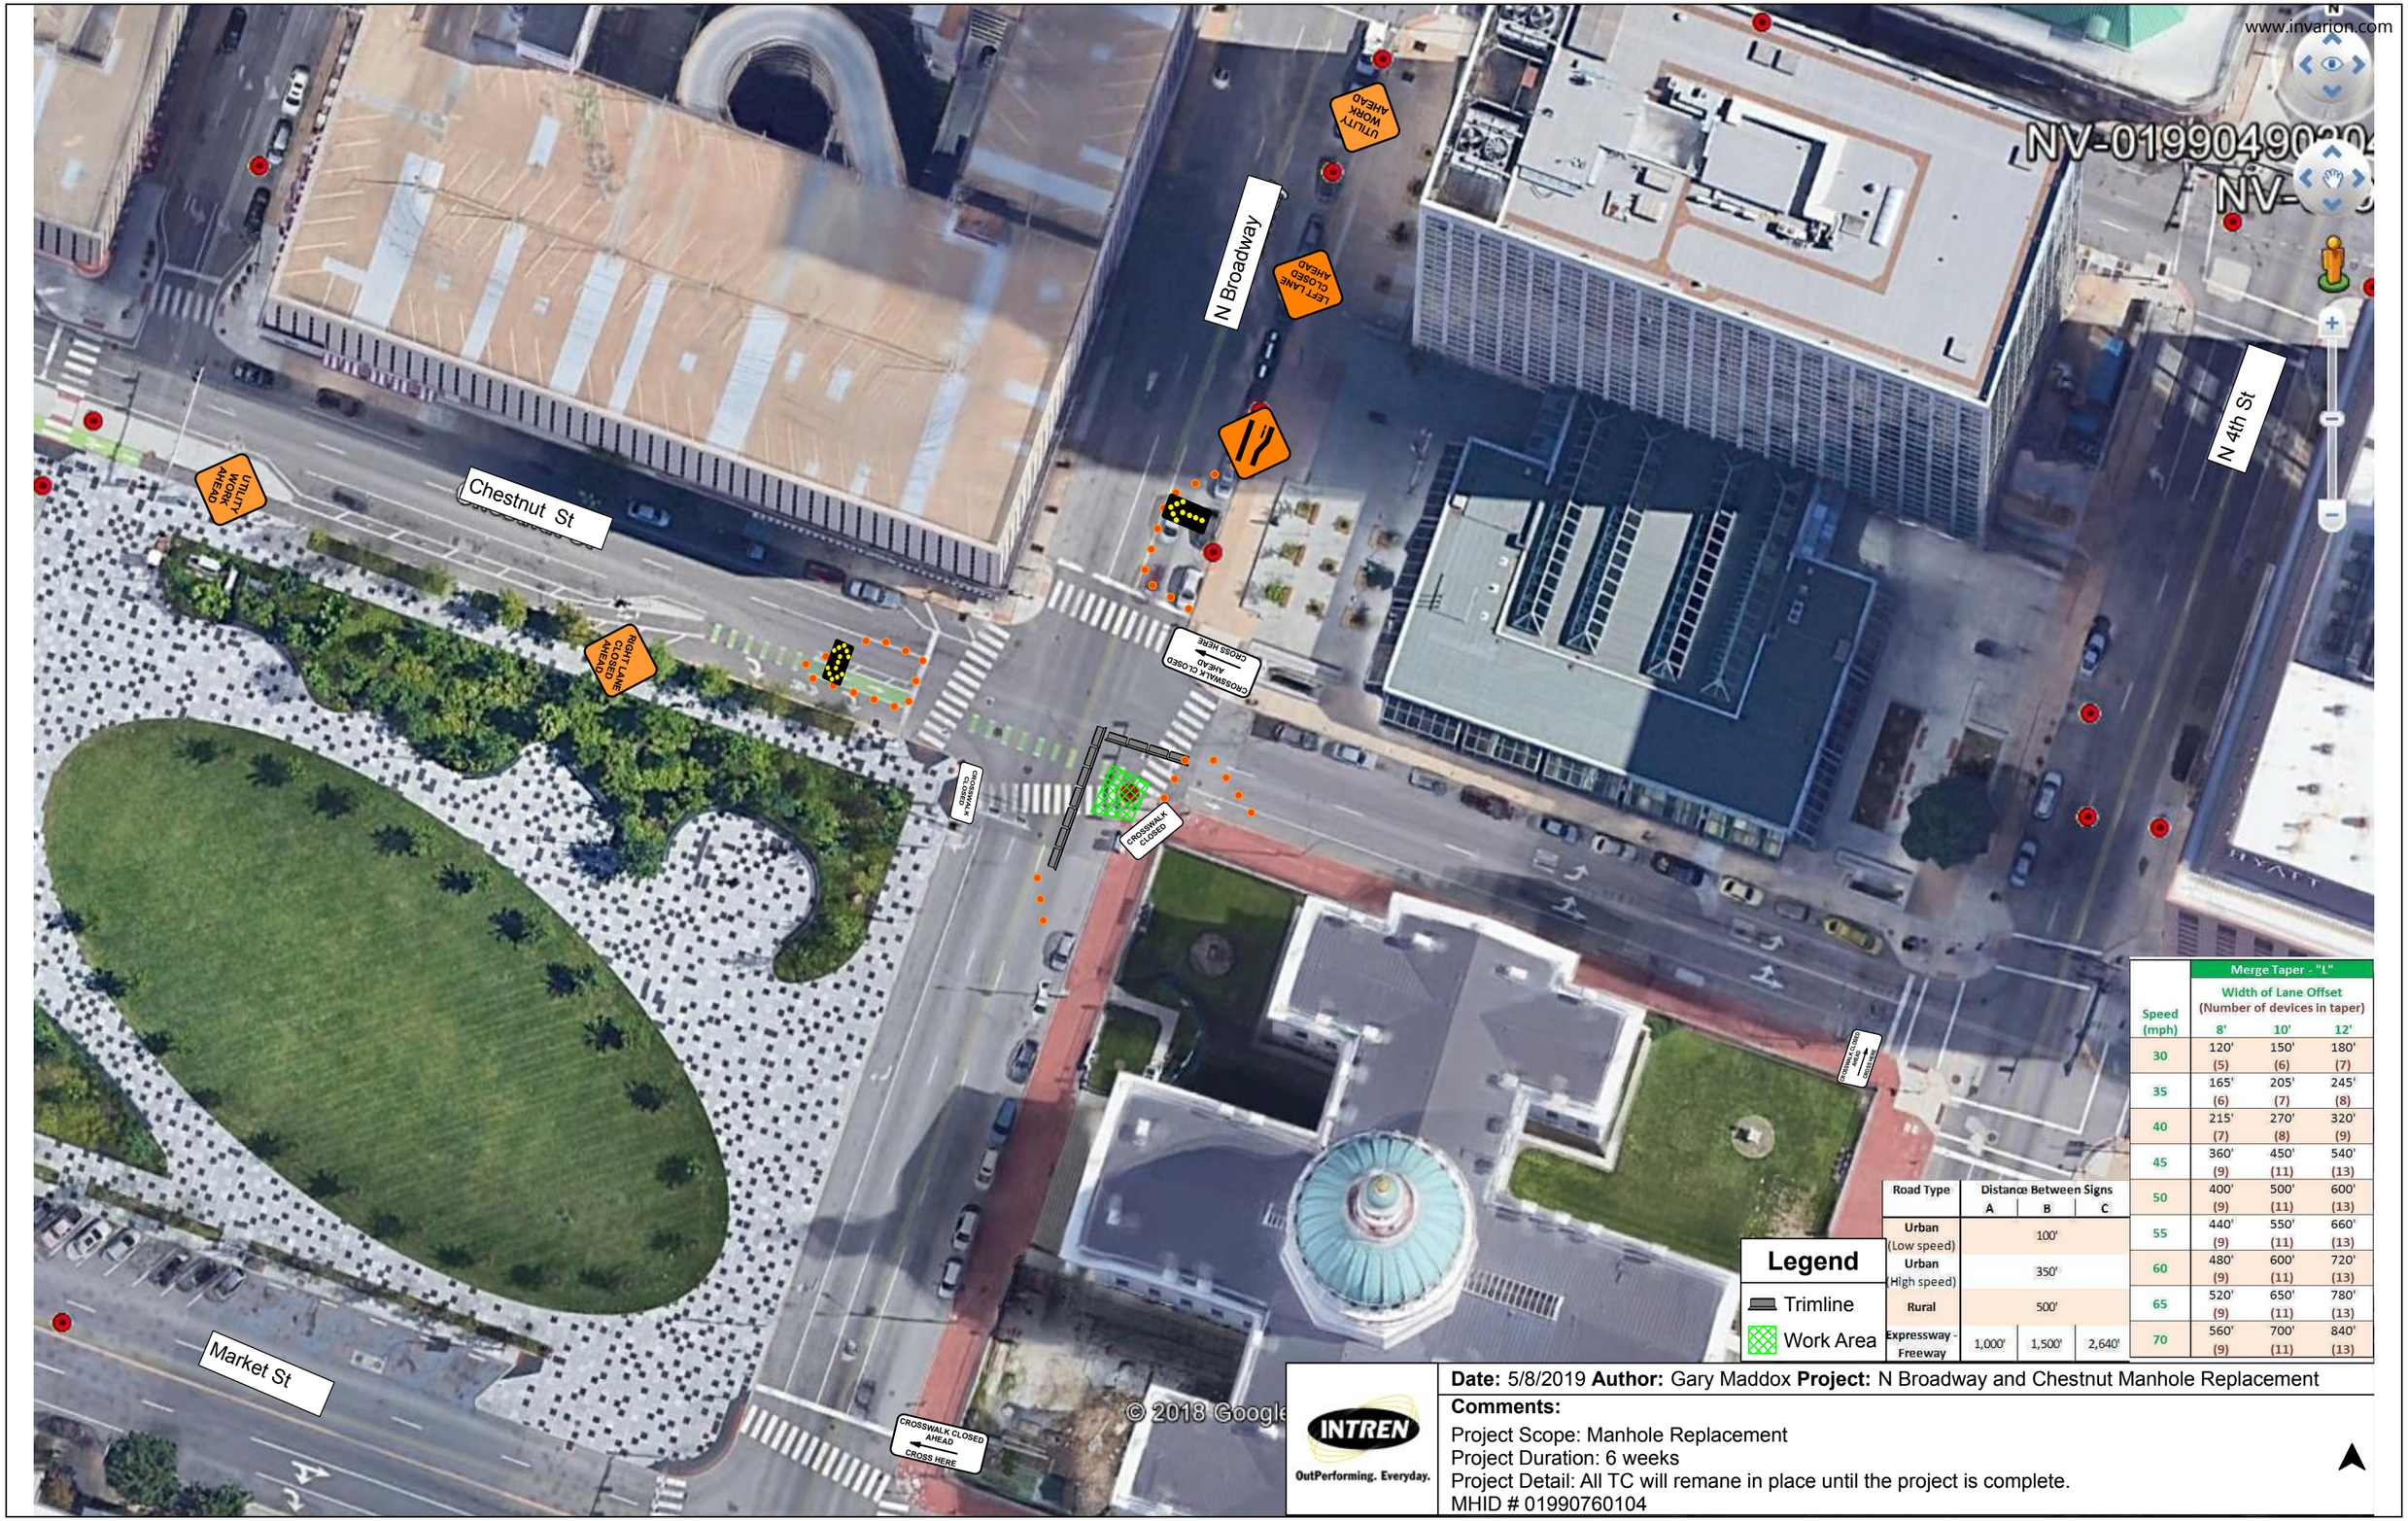

Speed (mph)	Merge Taper - "L" Width of Lane Offset (Number of devices in taper) 8'	10'	12'
30	120' (5)	150' (6)	180' (7)
35	165' (6)	205' (7)	245' (8)
40	215' (7)	270' (8)	320' (9)
45	360' (9)	450' (11)	540' (13)
50	400' (9)	500' (11)	600' (13)
55	440' (9)	550' (11)	660' (13)
60	480' (9)	600' (11)	720' (13)
65	520' (9)	650' (11)	780' (13)
70	560' (9)	700' (11)	840' (13)

Road Type	Distance Between Signs A	B	C
Urban (Low speed)	100'		
Urban (High speed)	350'		
Rural	500'		
Expressway - Freeway	1,000'	1,500'	2,640'

Legend

- Trimline
- Work Area

INTREN
OutPerforming. Everyday.

Date: 5/8/2019 **Author:** Gary Maddox **Project:** N Broadway and Chestnut Manhole Replacement

Comments:

Project Scope: Manhole Replacement
Project Duration: 6 weeks
Project Detail: All TC will remane in place until the project is complete.
MHID # 01990760104



Speed (mph)	Merge Taper - "L" Width of Lane Offset (Number of devices in taper) 8'	10'	12'
30	120' (5)	150' (6)	180' (7)
35	165' (6)	205' (7)	245' (8)
40	215' (7)	270' (8)	320' (9)
45	360' (9)	450' (11)	540' (13)
50	400' (9)	500' (11)	600' (13)
55	440' (9)	550' (11)	660' (13)
60	480' (9)	600' (11)	720' (13)
65	520' (9)	650' (11)	780' (13)
70	560' (9)	700' (11)	840' (13)

Road Type	Distance Between Signs A	B	C
Urban (Low speed)	100'		
Urban (High speed)	350'		
Rural	500'		
Expressway - Freeway	1,000'	1,500'	2,640'

Legend


- Trimline
- Work Area

INTREN
OutPerforming. Everyday.

Date: 5/3/2019 **Author:** Gary Maddox **Project:** N Broadway and O'Fallon Ceiling Replacement

Comments:

Project Scope: Ceiling Replacement
Project Duration: 5 working days
Project Detail: All TC will remain in place until the project is complete.
MHID # 01510061110

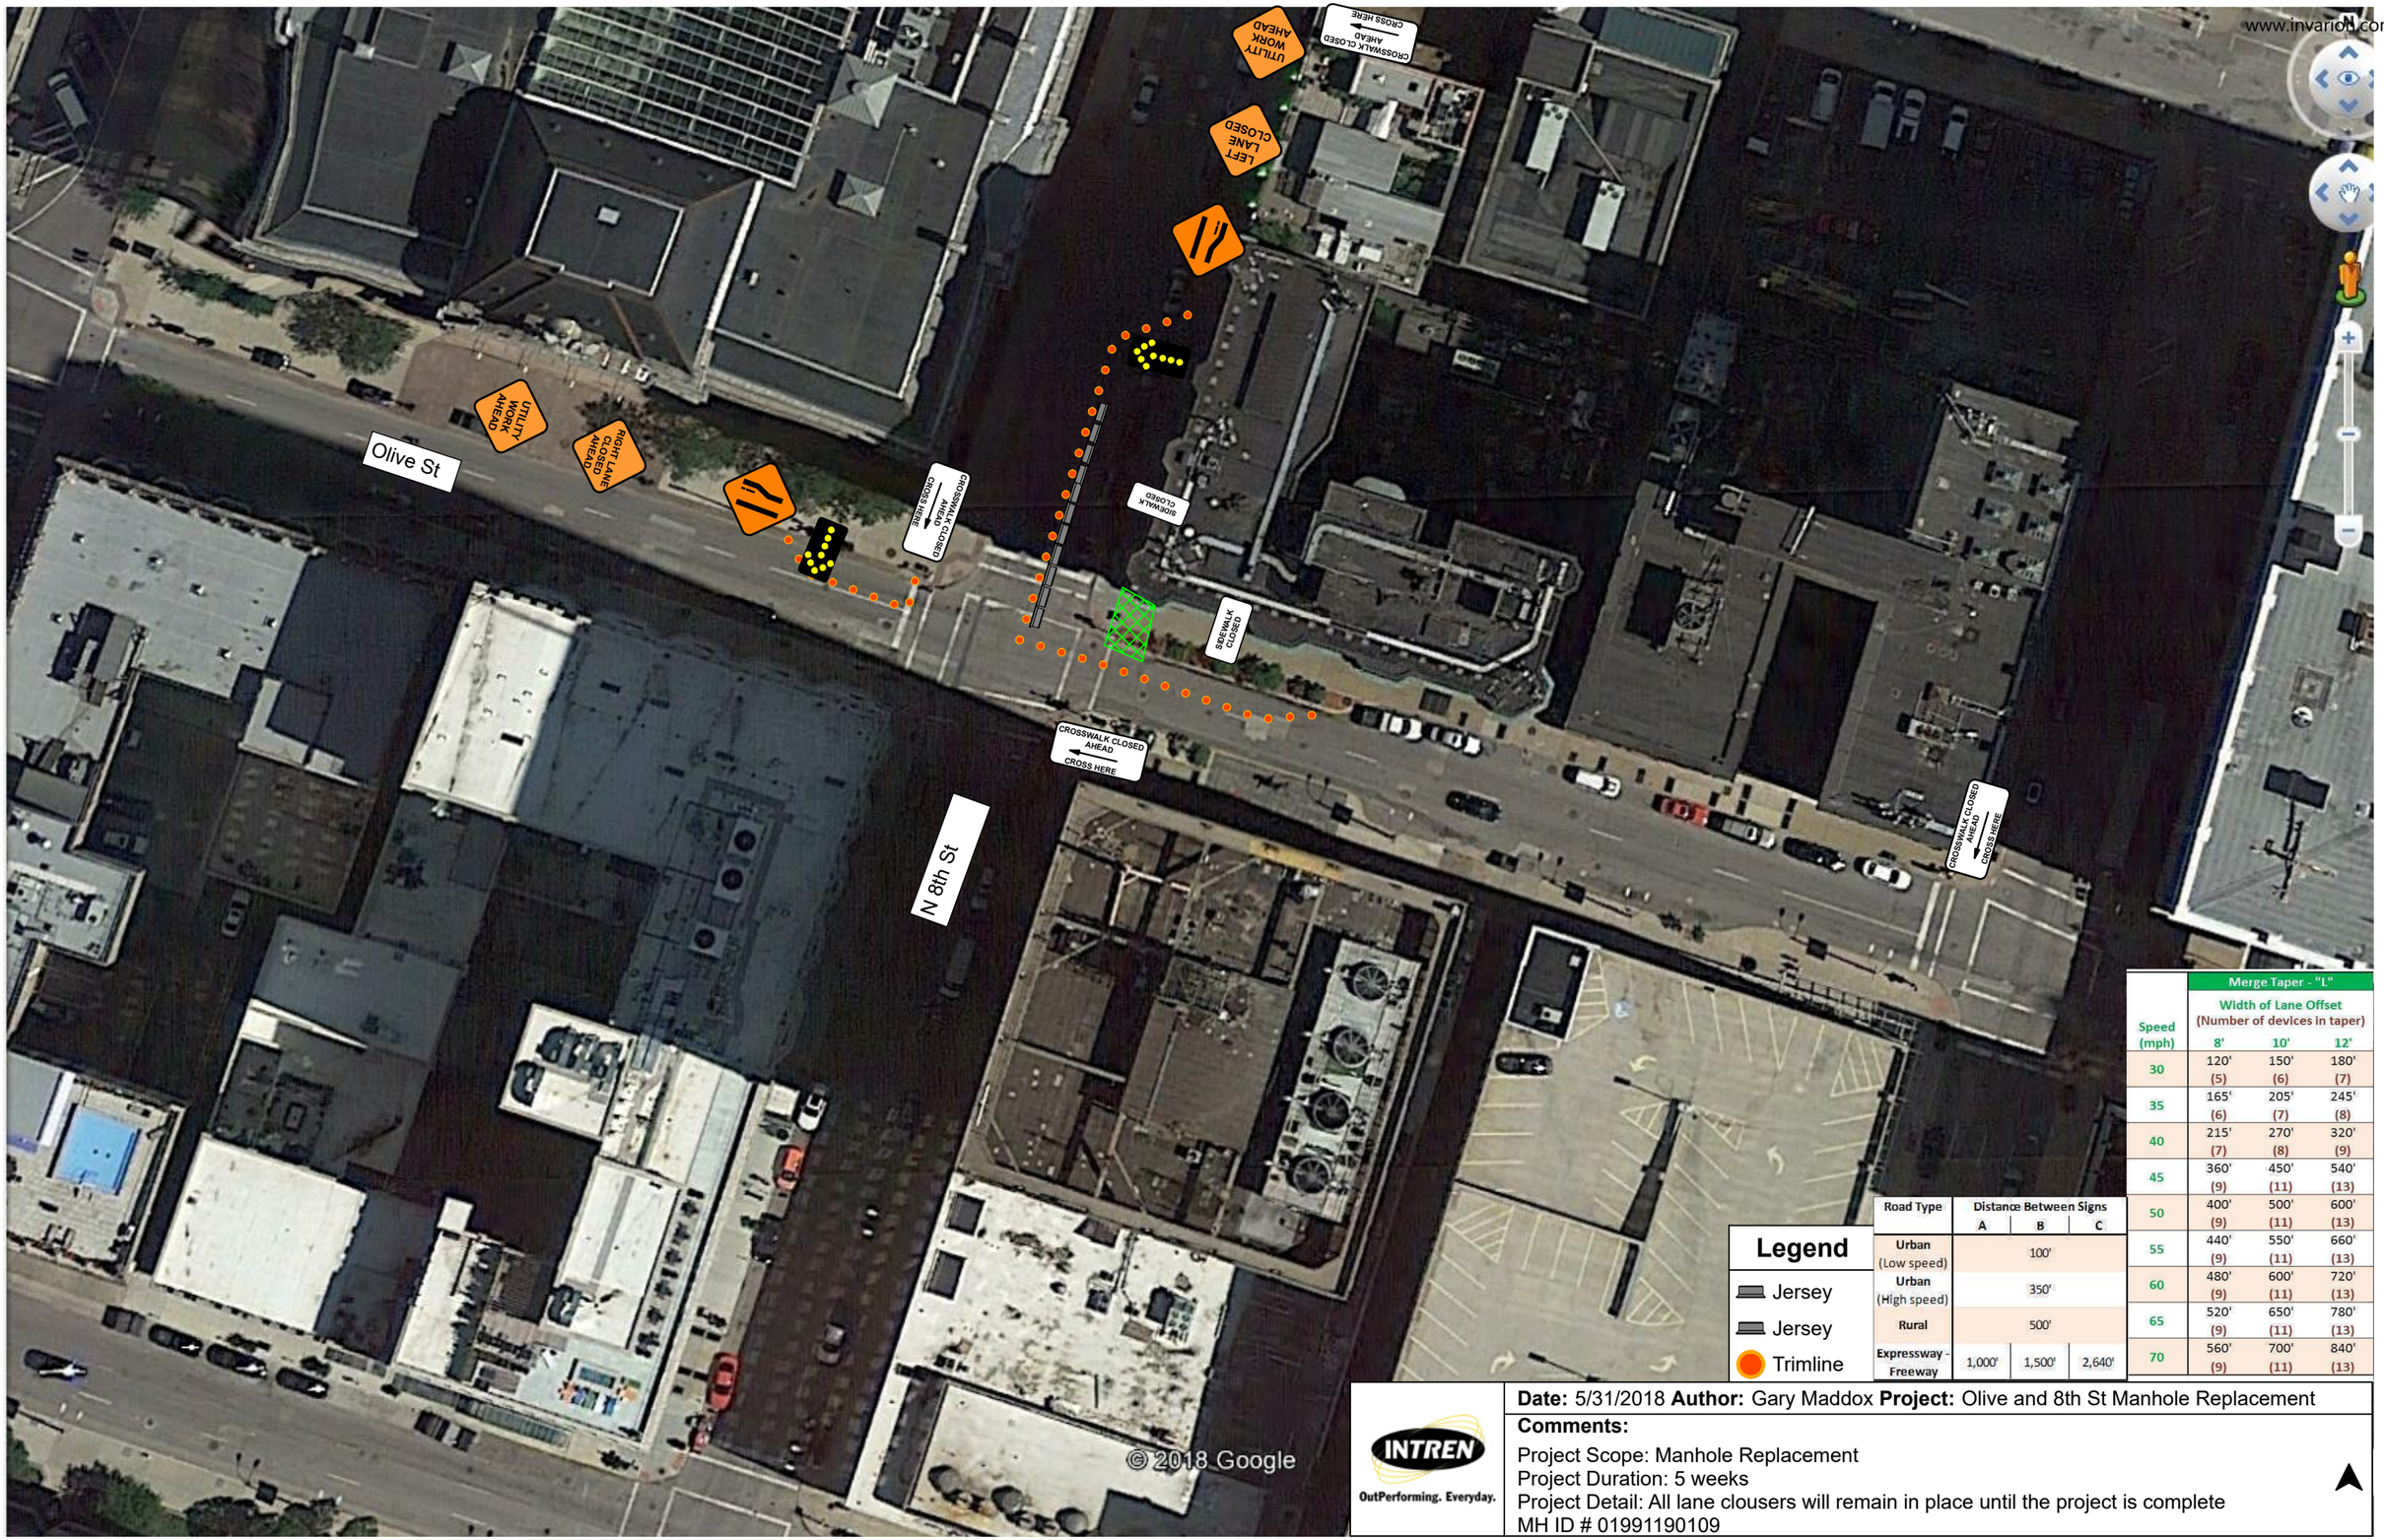

Legend

- Jersey
- Jersey
- Trimline

Road Type	Distance Between Signs A	B	C
Urban (Low speed)	100'		
Urban (High speed)	350'		
Rural	500'		
Expressway - Freeway	1,000'	1,500'	2,640'


Speed (mph)	Merge Taper - "L" Width of Lane Offset (Number of devices in taper) 8'	10'	12'
30	120' (5)	150' (6)	180' (7)
35	165' (6)	205' (7)	245' (8)
40	215' (7)	270' (8)	320' (9)
45	360' (9)	450' (11)	540' (13)
50	400' (9)	500' (11)	600' (13)
55	440' (9)	550' (11)	660' (13)
60	480' (9)	600' (11)	720' (13)
65	520' (9)	650' (11)	780' (13)
70	560' (9)	700' (11)	840' (13)

INTREN
OutPerforming. Everyday.

Date: 5/31/2018 **Author:** Gary Maddox **Project:** Olive and 8th St Manhole Replacement

Comments:

Project Scope: Manhole Replacement
Project Duration: 5 weeks
Project Detail: All lane clousers will remain in place until the project is complete
MH ID # 01991190109

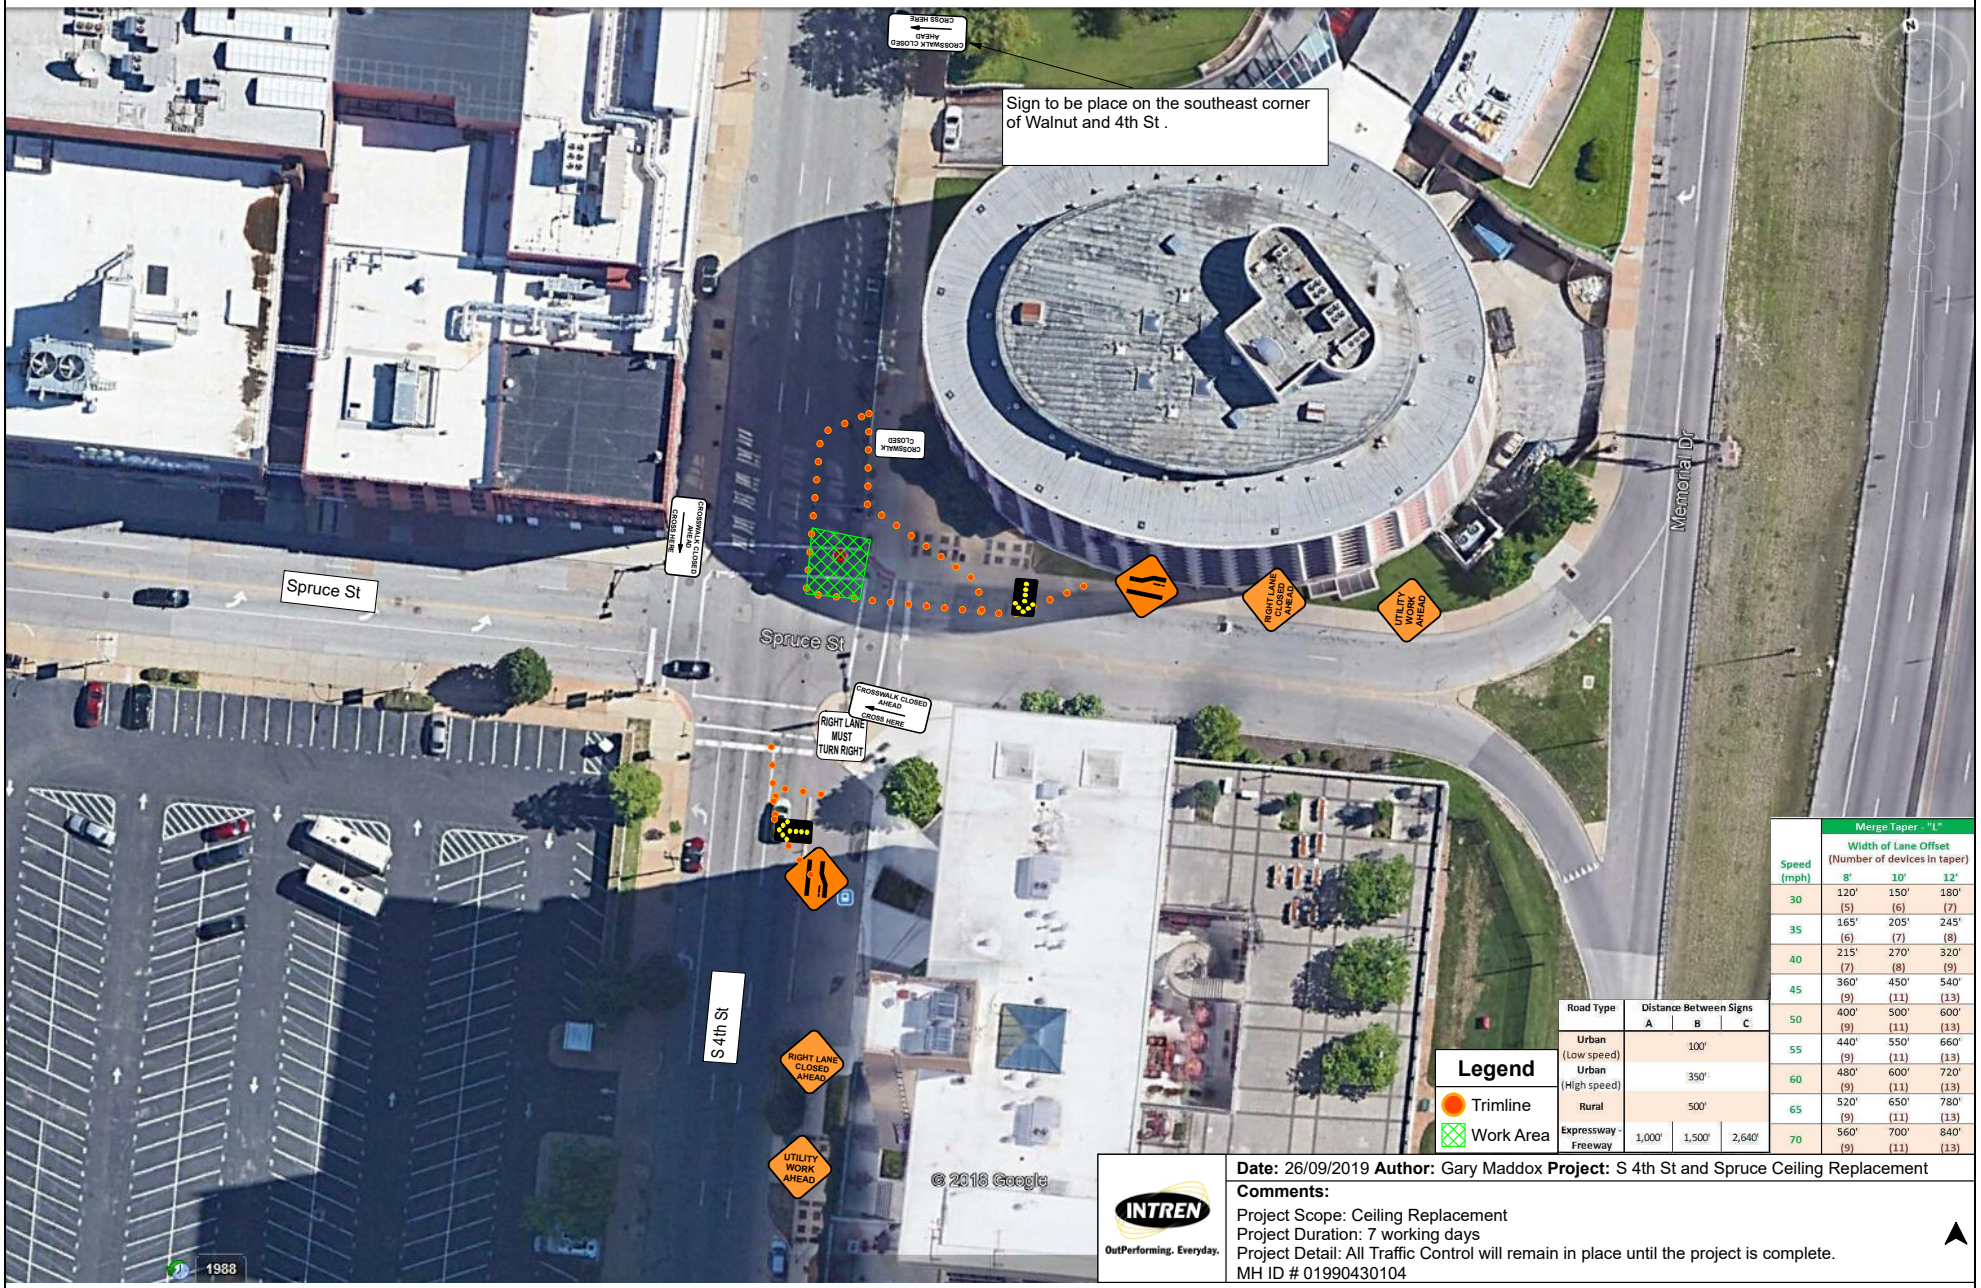

Legend

- Trimline
- Work Area

Road Type	Distance Between Signs A	B	C
Urban (Low speed)	100'		
Urban (High speed)	350'		
Rural	500'		
Expressway - Freeway	1,000'	1,500'	2,640'


Speed (mph)	Merge Taper - "L" Width of Lane Offset (Number of devices in taper) 8'	10'	12'
30	120' (5)	150' (6)	180' (7)
35	165' (6)	205' (7)	245' (8)
40	215' (7)	270' (8)	320' (9)
45	360' (9)	450' (11)	540' (13)
50	400' (9)	500' (11)	600' (13)
55	440' (9)	550' (11)	660' (13)
60	480' (9)	600' (11)	720' (13)
65	520' (9)	650' (11)	780' (13)
70	560' (9)	700' (11)	840' (13)

INTREN
OutPerforming. Everyday.

Date: 26/09/2019 **Author:** Gary Maddox **Project:** S 4th St and Spruce Ceiling Replacement

Comments:

Project Scope: Ceiling Replacement
Project Duration: 7 working days
Project Detail: All Traffic Control will remain in place until the project is complete.
MH ID # 01990430104

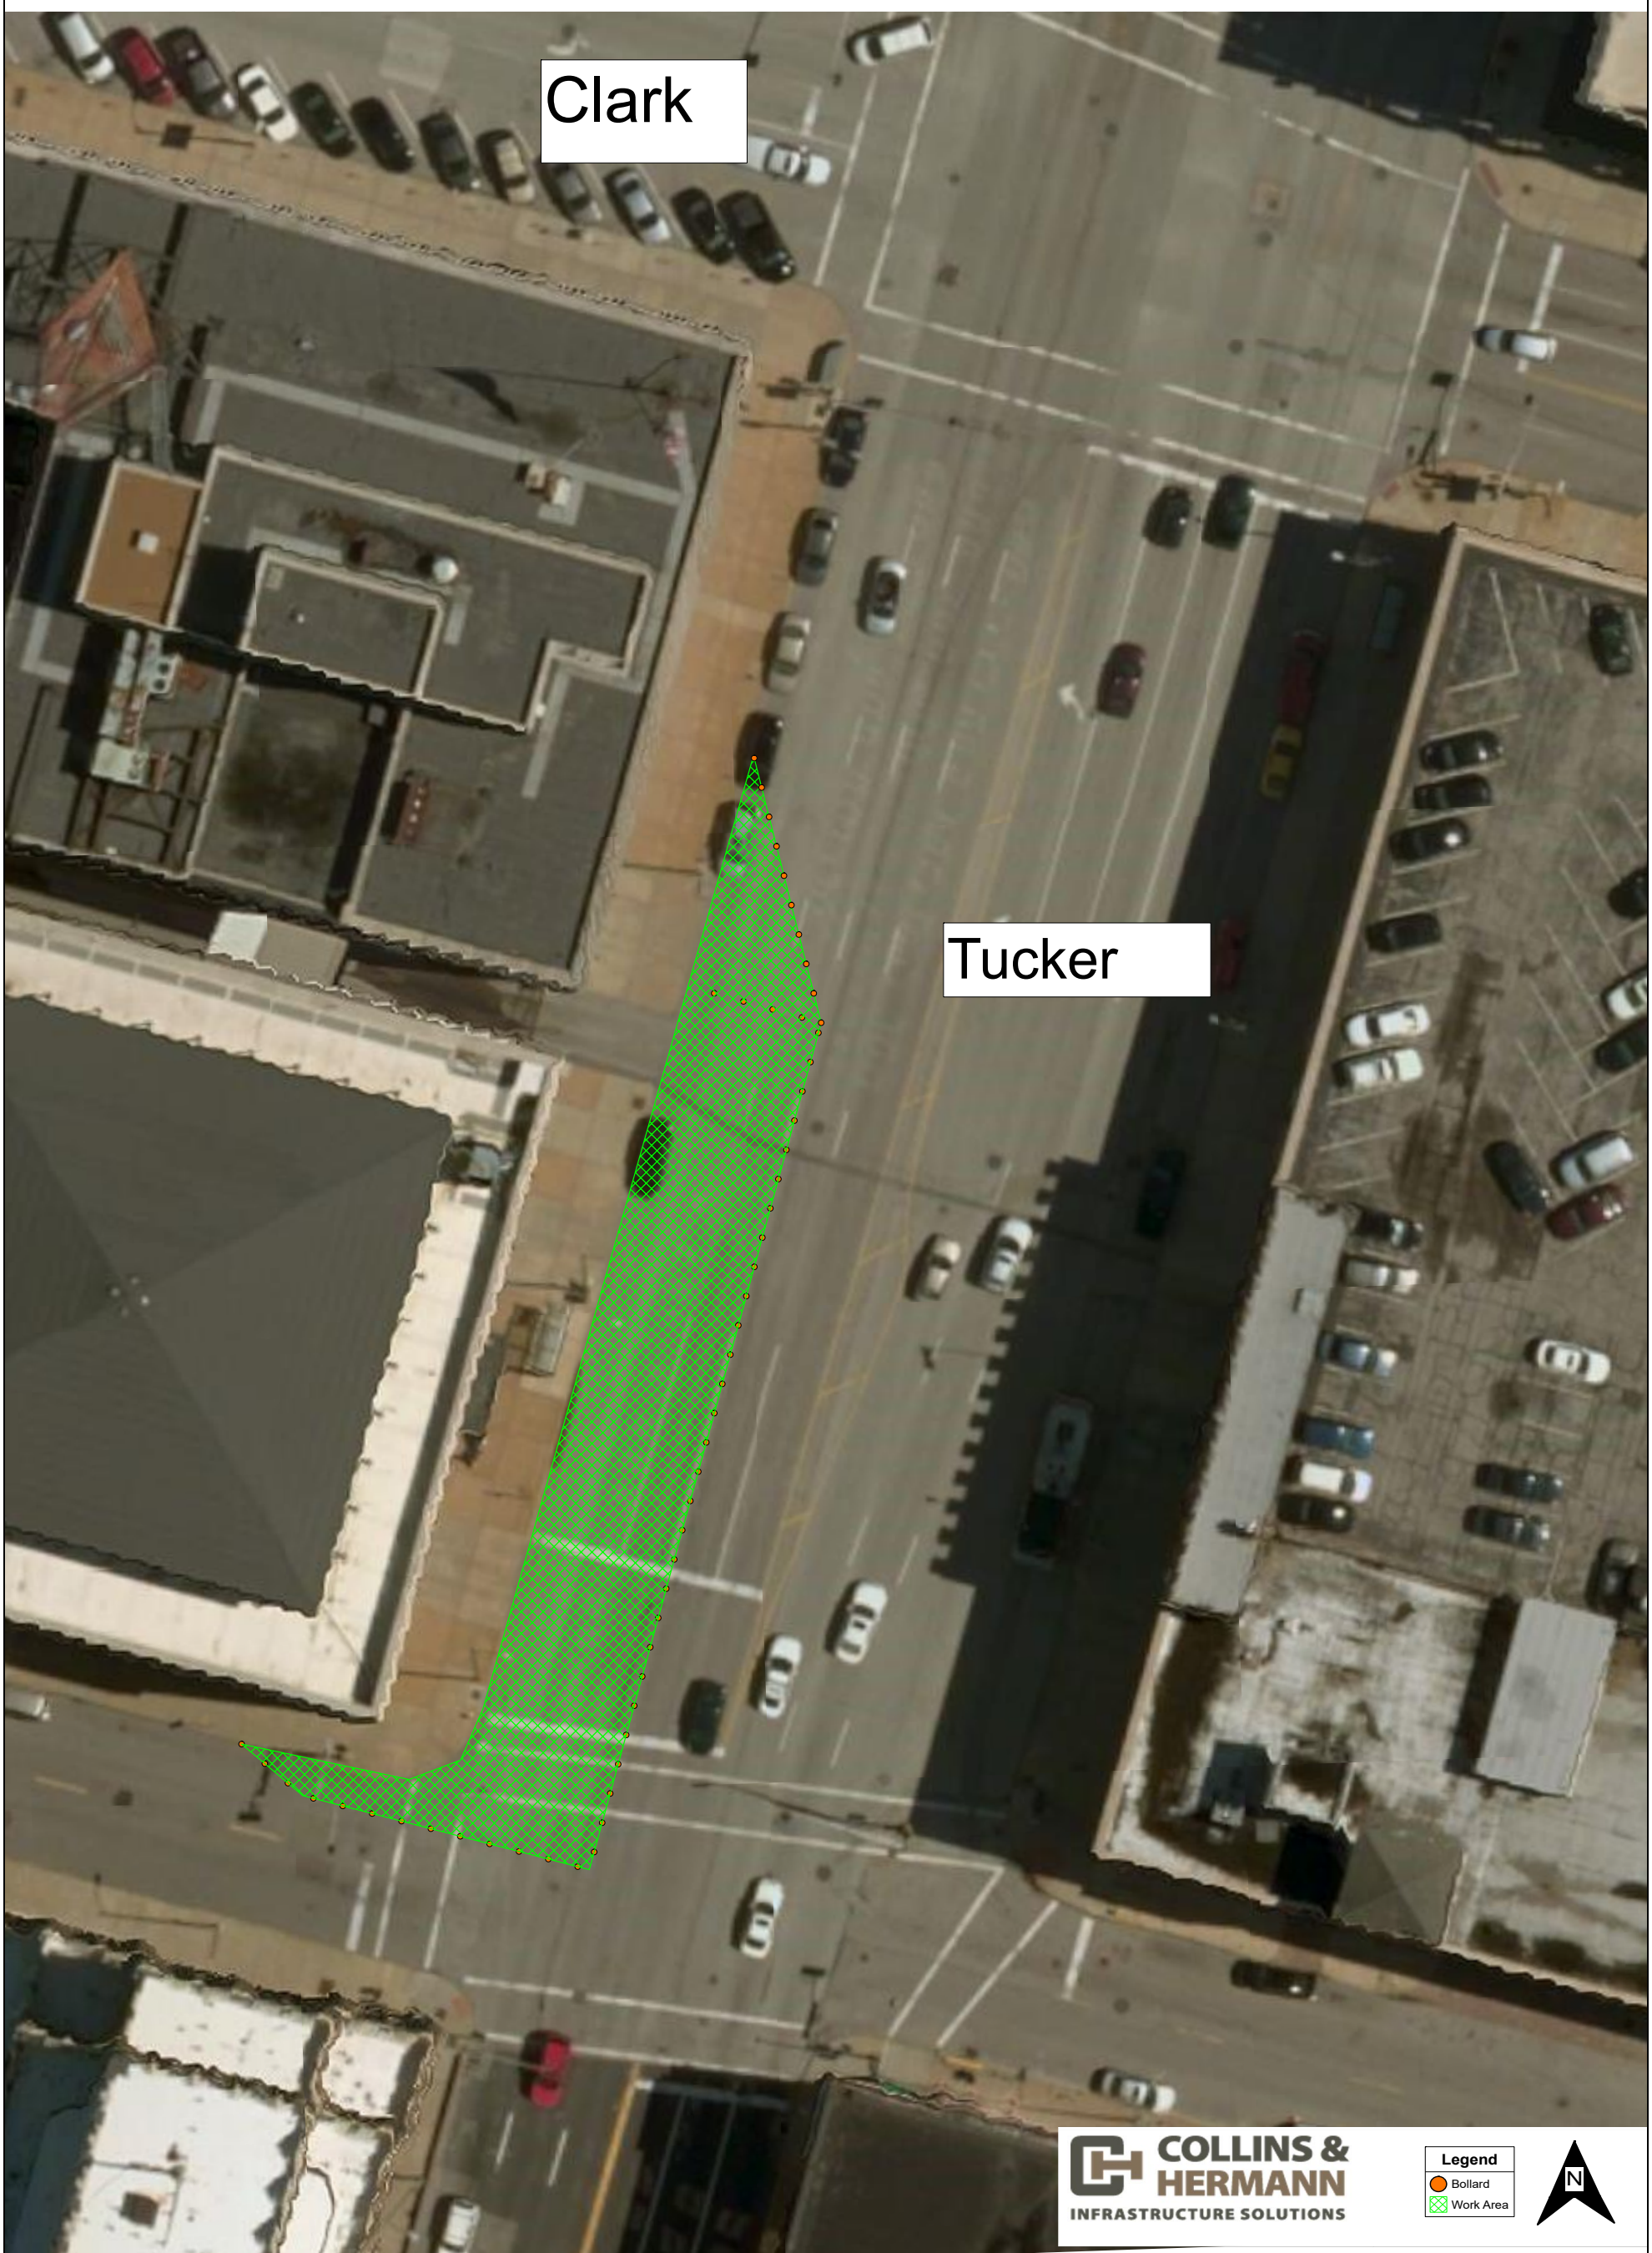
Clark
Tucker
COLLINS & HERMANN
INFRASTRUCTURE SOLUTIONS
Legend
Bollard
Work Area
N